THIS MAP WAS PREPARED UTILIZING COMPUTER AIDED DRAFTING (C.A.D.) TECHNIQUES AND IS BASED UPON THE PREVIOUSLY APPROVED MAPS OF FEBRUARY 25, 1954 BY CHARLES P. CAULFIELD. THE ORIGINALLY APPROVED LINENS ARE ON FILE WITH THIS OFFICE.

TAX MAP
BOROUGH OF WESTVILLE
GLOUCESTER COUNTY, NEW JERSEY

SCALE: 1"=100' AUG. 6, 1998

CHARLES J. RIEBEL JR., P.L.S.
KEI ASSOCIATES, P.A.
80 SOUTH WHITE HORSE PIKE
BERLIN, NEW JERSEY

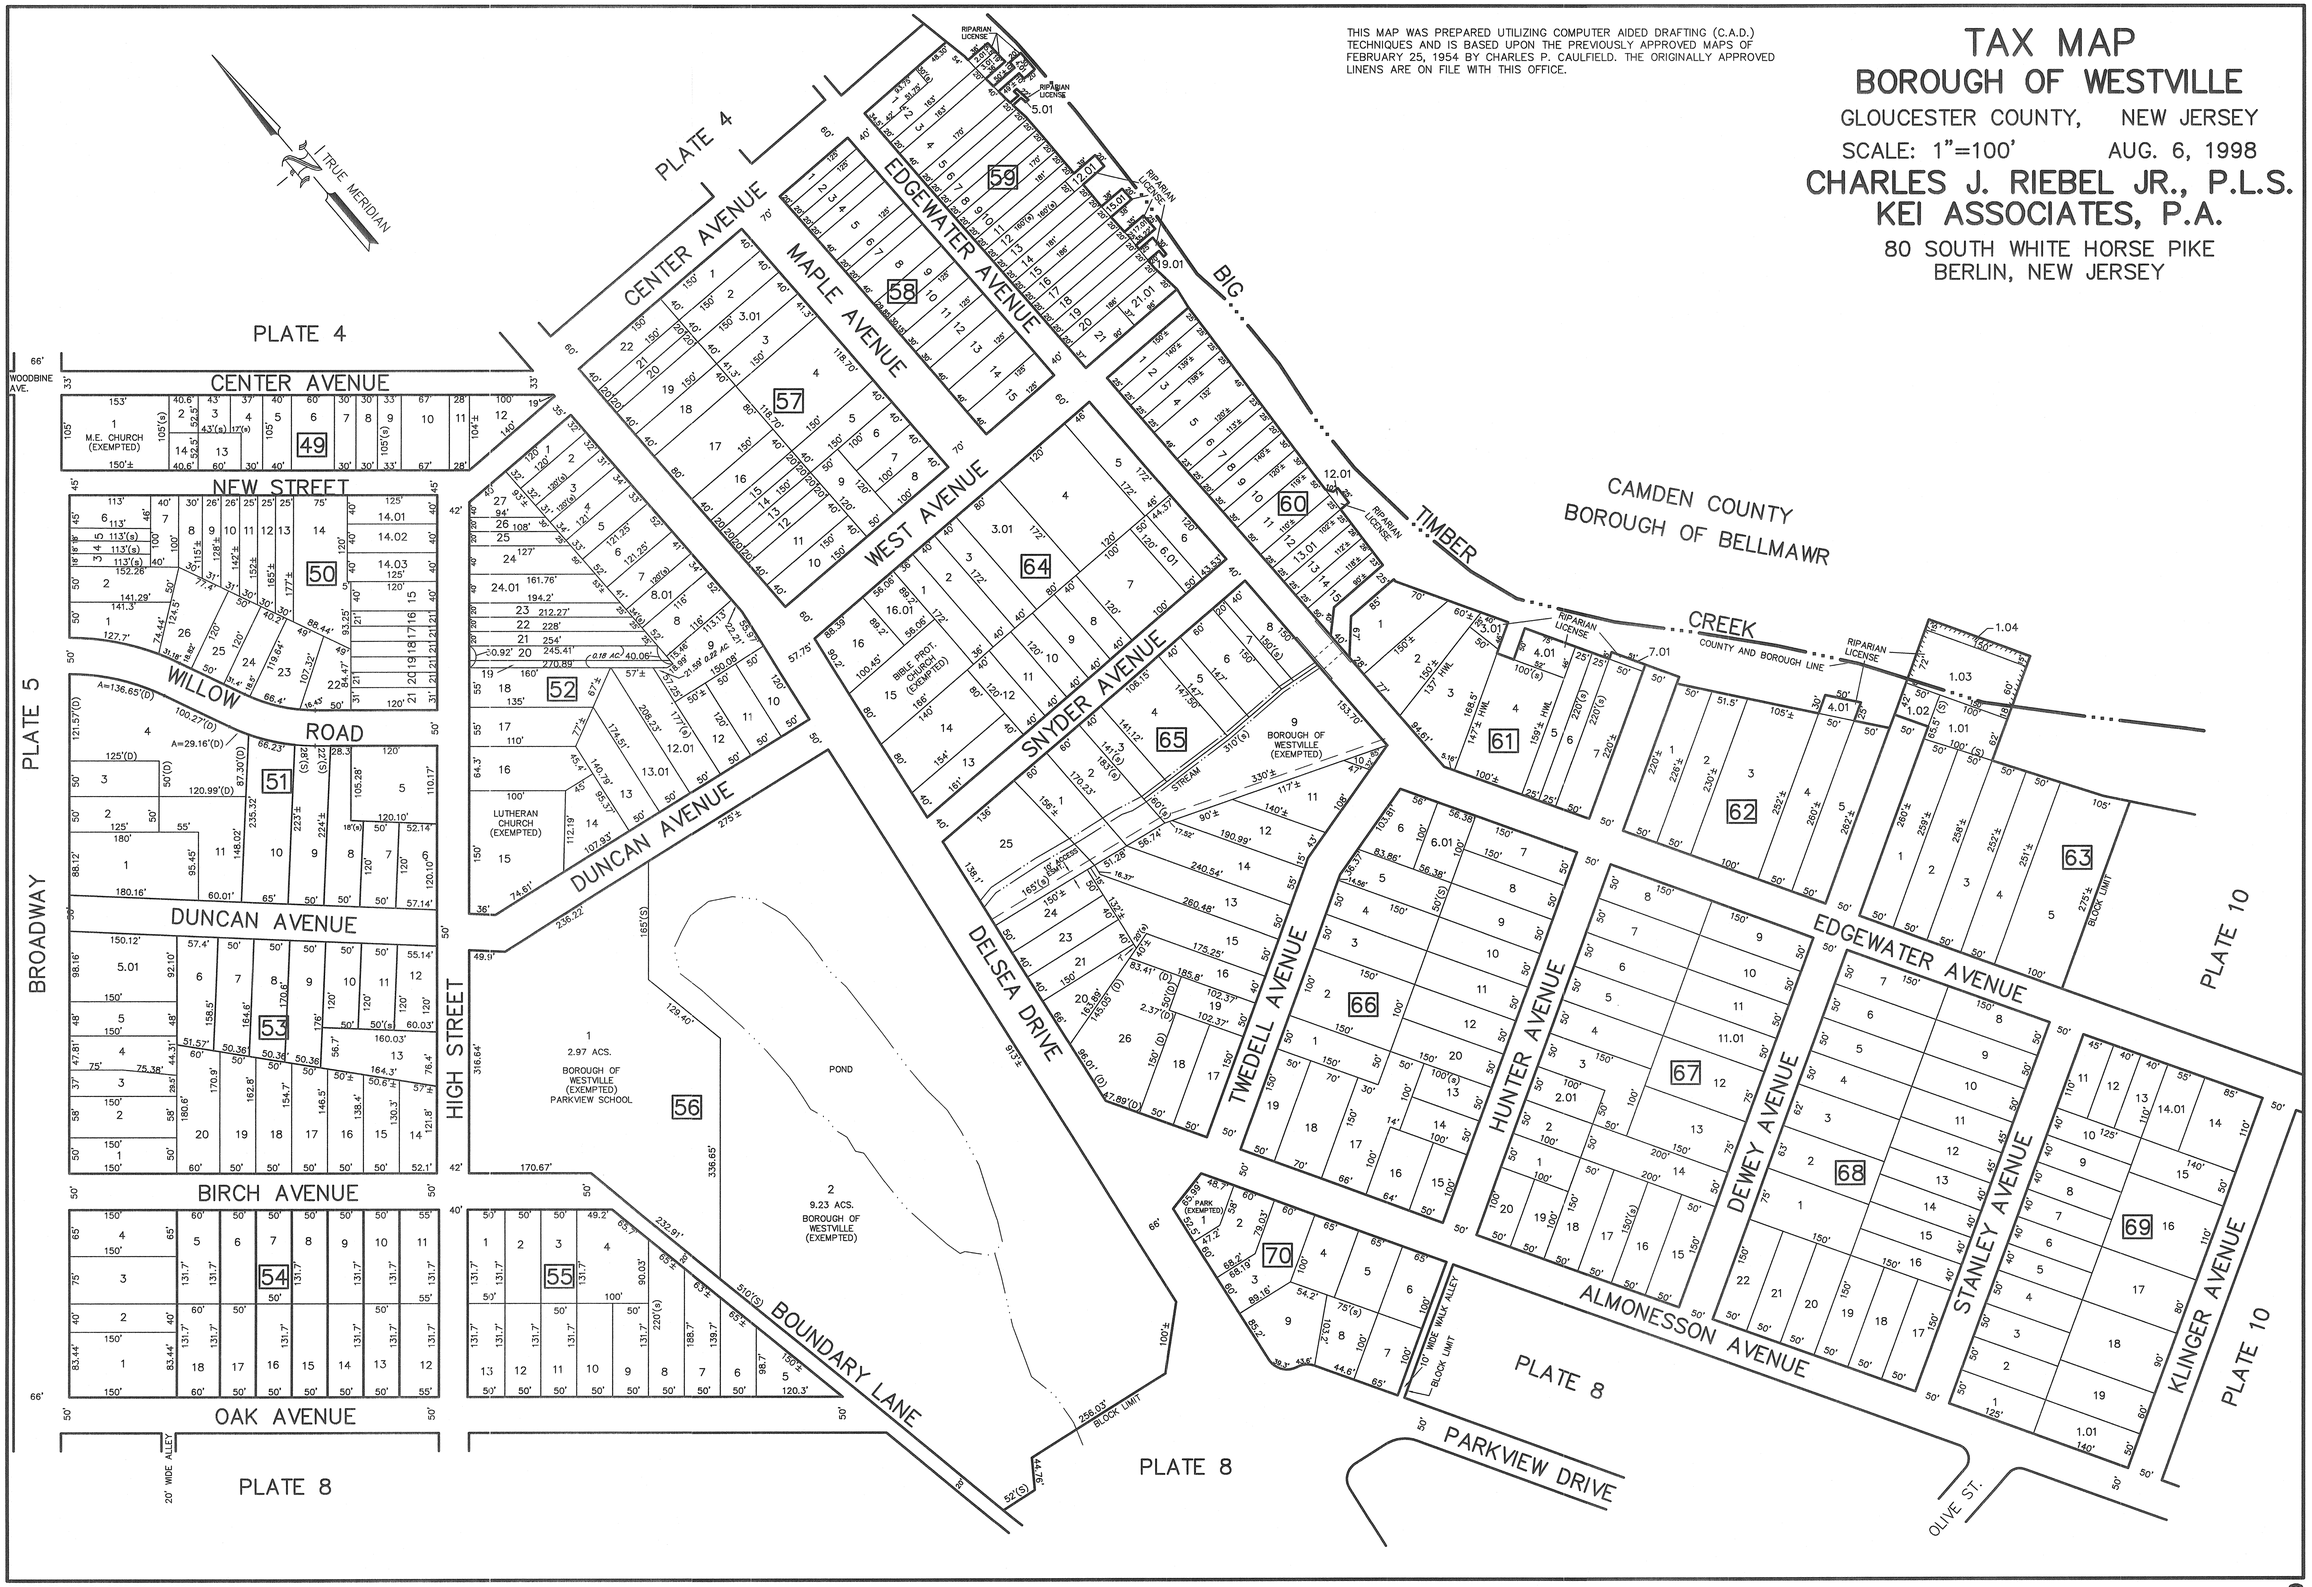

REVISED TO DEC. 31, 2003 BY KEI ASSOCIATES, PA
REVISED TO JAN. 12, 2004 BY KEI ASSOCIATES, PA
REVISED BY CONSULTING ENGINEER SERVICES 2005, MAR. 19, 2008, DEC. 31, 2010

P:\2400-2499\2438\work\drawings\&evaluation\Sheet-06-rev.dwg, Model, 6/17/2011 10:40:44 AM, kulik