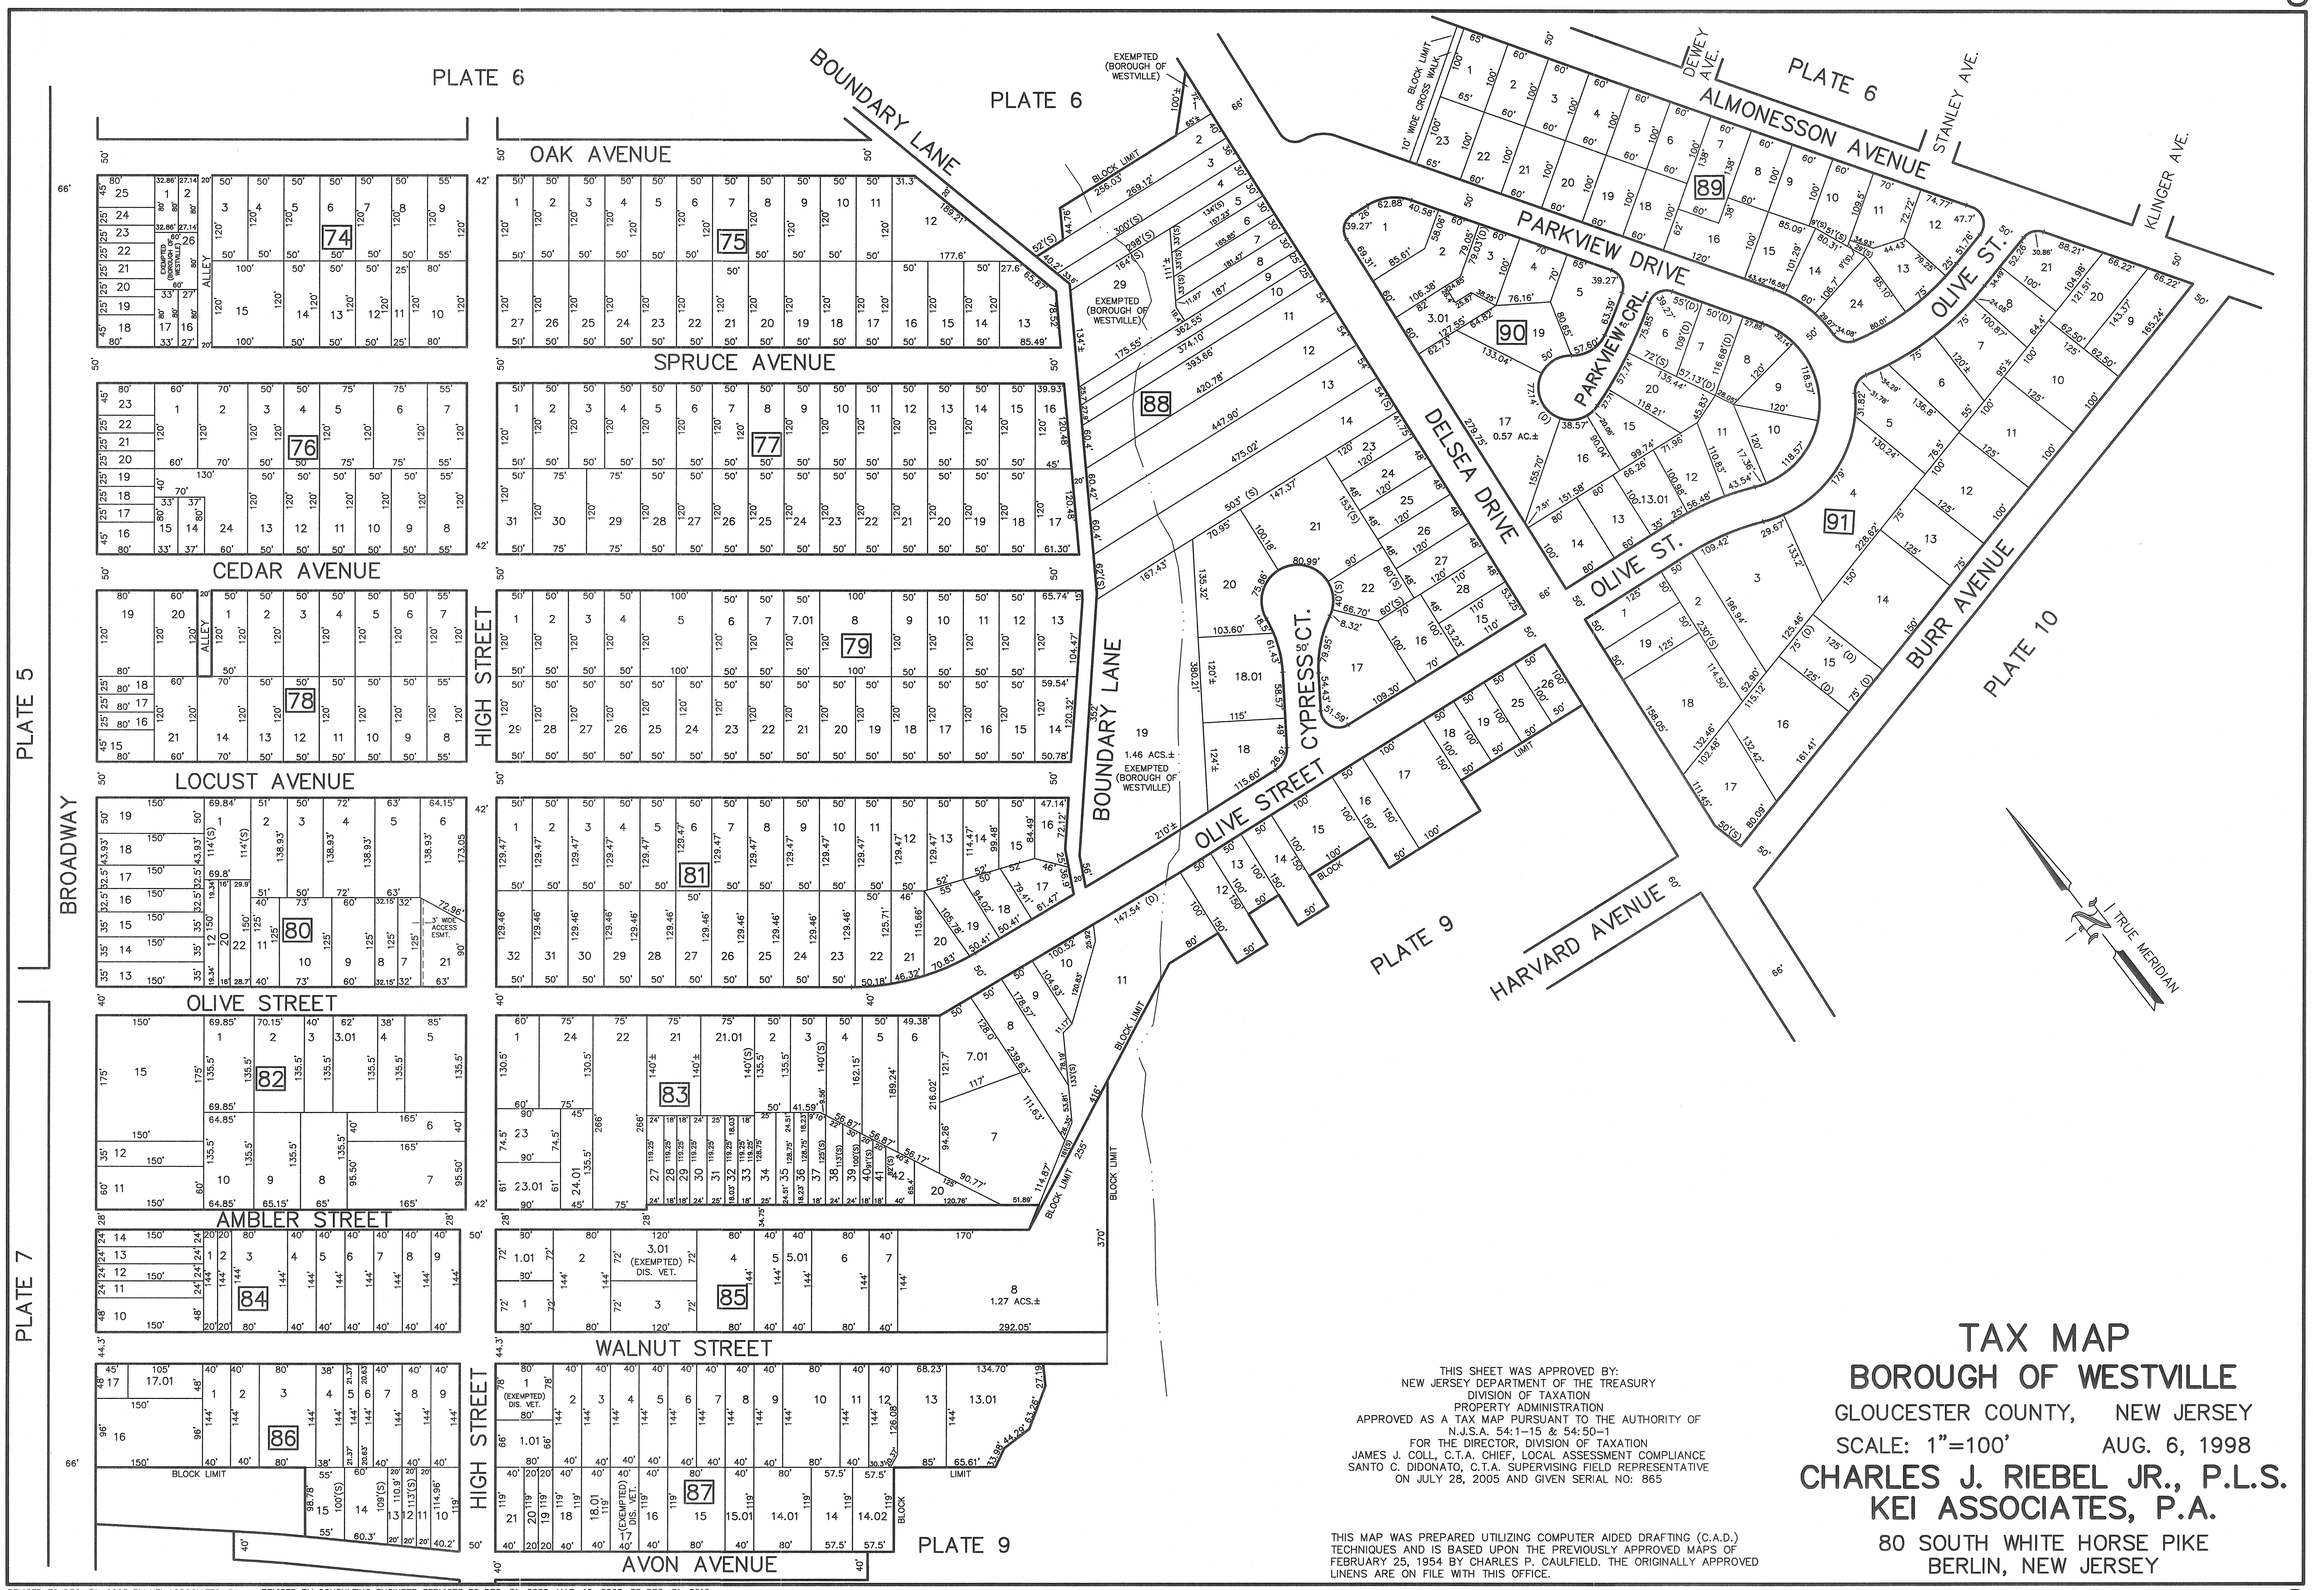

THIS SHEET WAS APPROVED BY:
NEW JERSEY DEPARTMENT OF THE TREASURY
DIVISION OF TAXATION
PROPERTY ADMINISTRATION
APPROVED AS A TAX MAP PURSUANT TO THE AUTHORITY OF
N.J.S.A. 54:1-15 & 54:50-1
FOR THE DIRECTOR, DIVISION OF TAXATION
JAMES J. COLL, C.T.A. CHIEF, LOCAL ASSESSMENT COMPLIANCE
SANTO C. DIDONATO, C.T.A. SUPERVISING FIELD REPRESENTATIVE
ON JULY 28, 2005 AND GIVEN SERIAL NO: 865

THIS MAP WAS PREPARED UTILIZING COMPUTER AIDED DRAFTING (C.A.D.) TECHNIQUES AND IS BASED UPON THE PREVIOUSLY APPROVED MAPS OF FEBRUARY 25, 1954 BY CHARLES P. CAULFIELD. THE ORIGINALLY APPROVED LINENS ARE ON FILE WITH THIS OFFICE.

TAX MAP
BOROUGH OF WESTVILLE
GLOUCESTER COUNTY, NEW JERSEY

SCALE: 1"=100' AUG. 6, 1998

CHARLES J. RIEBEL JR., P.L.S.
KEI ASSOCIATES, P.A.
80 SOUTH WHITE HORSE PIKE
BERLIN, NEW JERSEY

REVISED TO DEC. 31, 2003 BY KEI ASSOCIATES, PA
REVISED TO JAN. 12, 2004 BY KEI ASSOCIATES, PA
REVISED BY CONSULTING ENGINEER SERVICES TO DEC. 31 2006, MAR. 19, 2008, TO DEC. 31, 2010